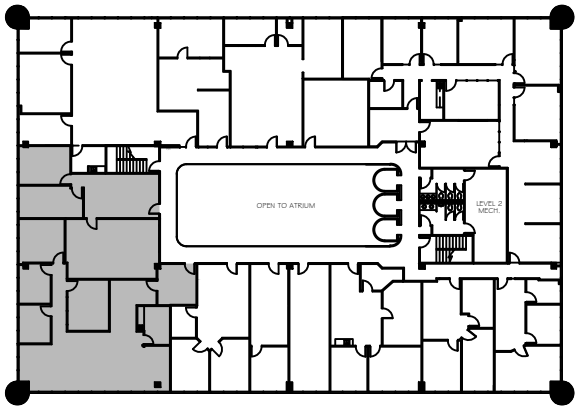

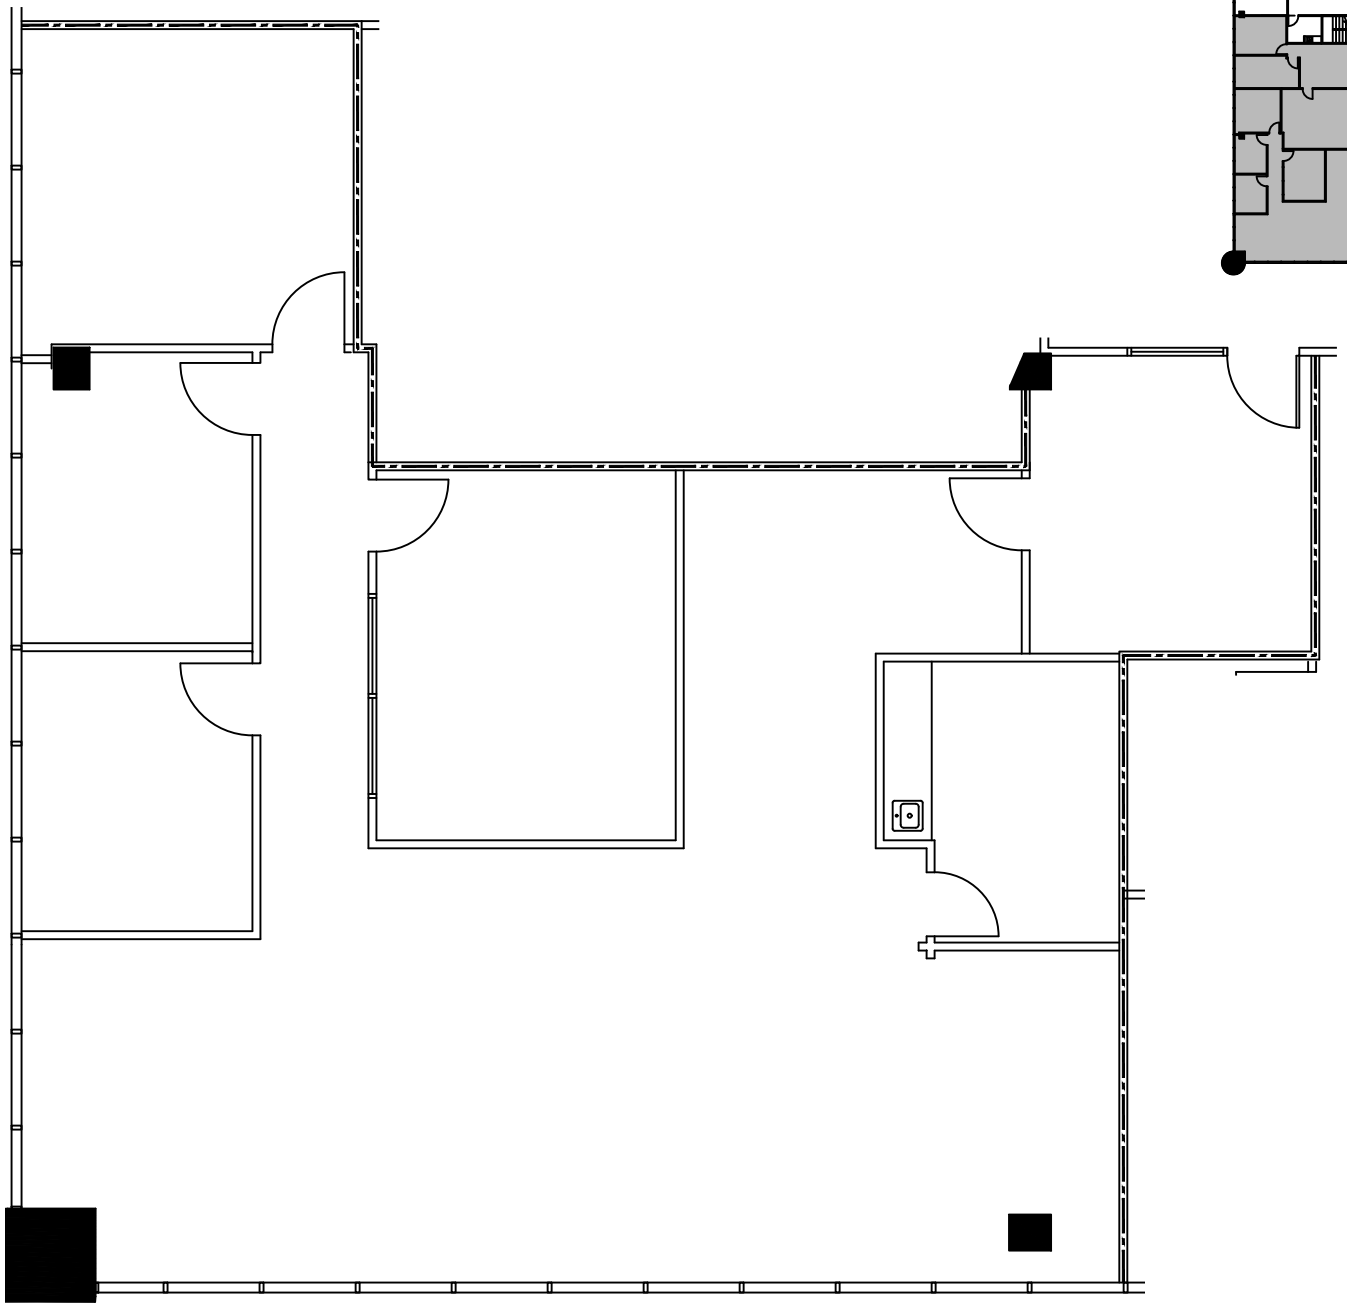

SUITE 214
2,320 NRA

1 EXISTING FLOOR PLAN
SCALE: 1/8" = 1'-0"

FLOORPLANS ARE FOR CONCEPTUAL PURPOSES ONLY : THEY ARE NOT TO SCALE AND MAY NOT REFLECT EXISTING CONDITIONS.

HARTMAN MANAGEMENT
2909 HILLCROFT, SUITE 420
HOUSTON, TX 77057

LEGEND

	EXISTING	NEW	DEMO
PARTITIONS			
NEW/RELOCATED DOOR			

N

ISSUE DATES

1	05-12-2019	LEASING REVIEW

652 - 11811 NORTH FREEWAY
11811 NORTH FREEWAY HOUSTON, TX 77060
SUITE 214

PROJECT: 652 - 11811 NORTH FREEWAY	
PLOTTED SCALE: 1/8" = 1'-0"	SHEET SIZE: 8.5 X 11
CHECKED BY: WM	DRAWN BY: WM
FILE NAME: 652 - 11811 NORTH FREEWAY	

SHEET TITLE
EXISTING PLAN

SHEET NUMBER
EX-1