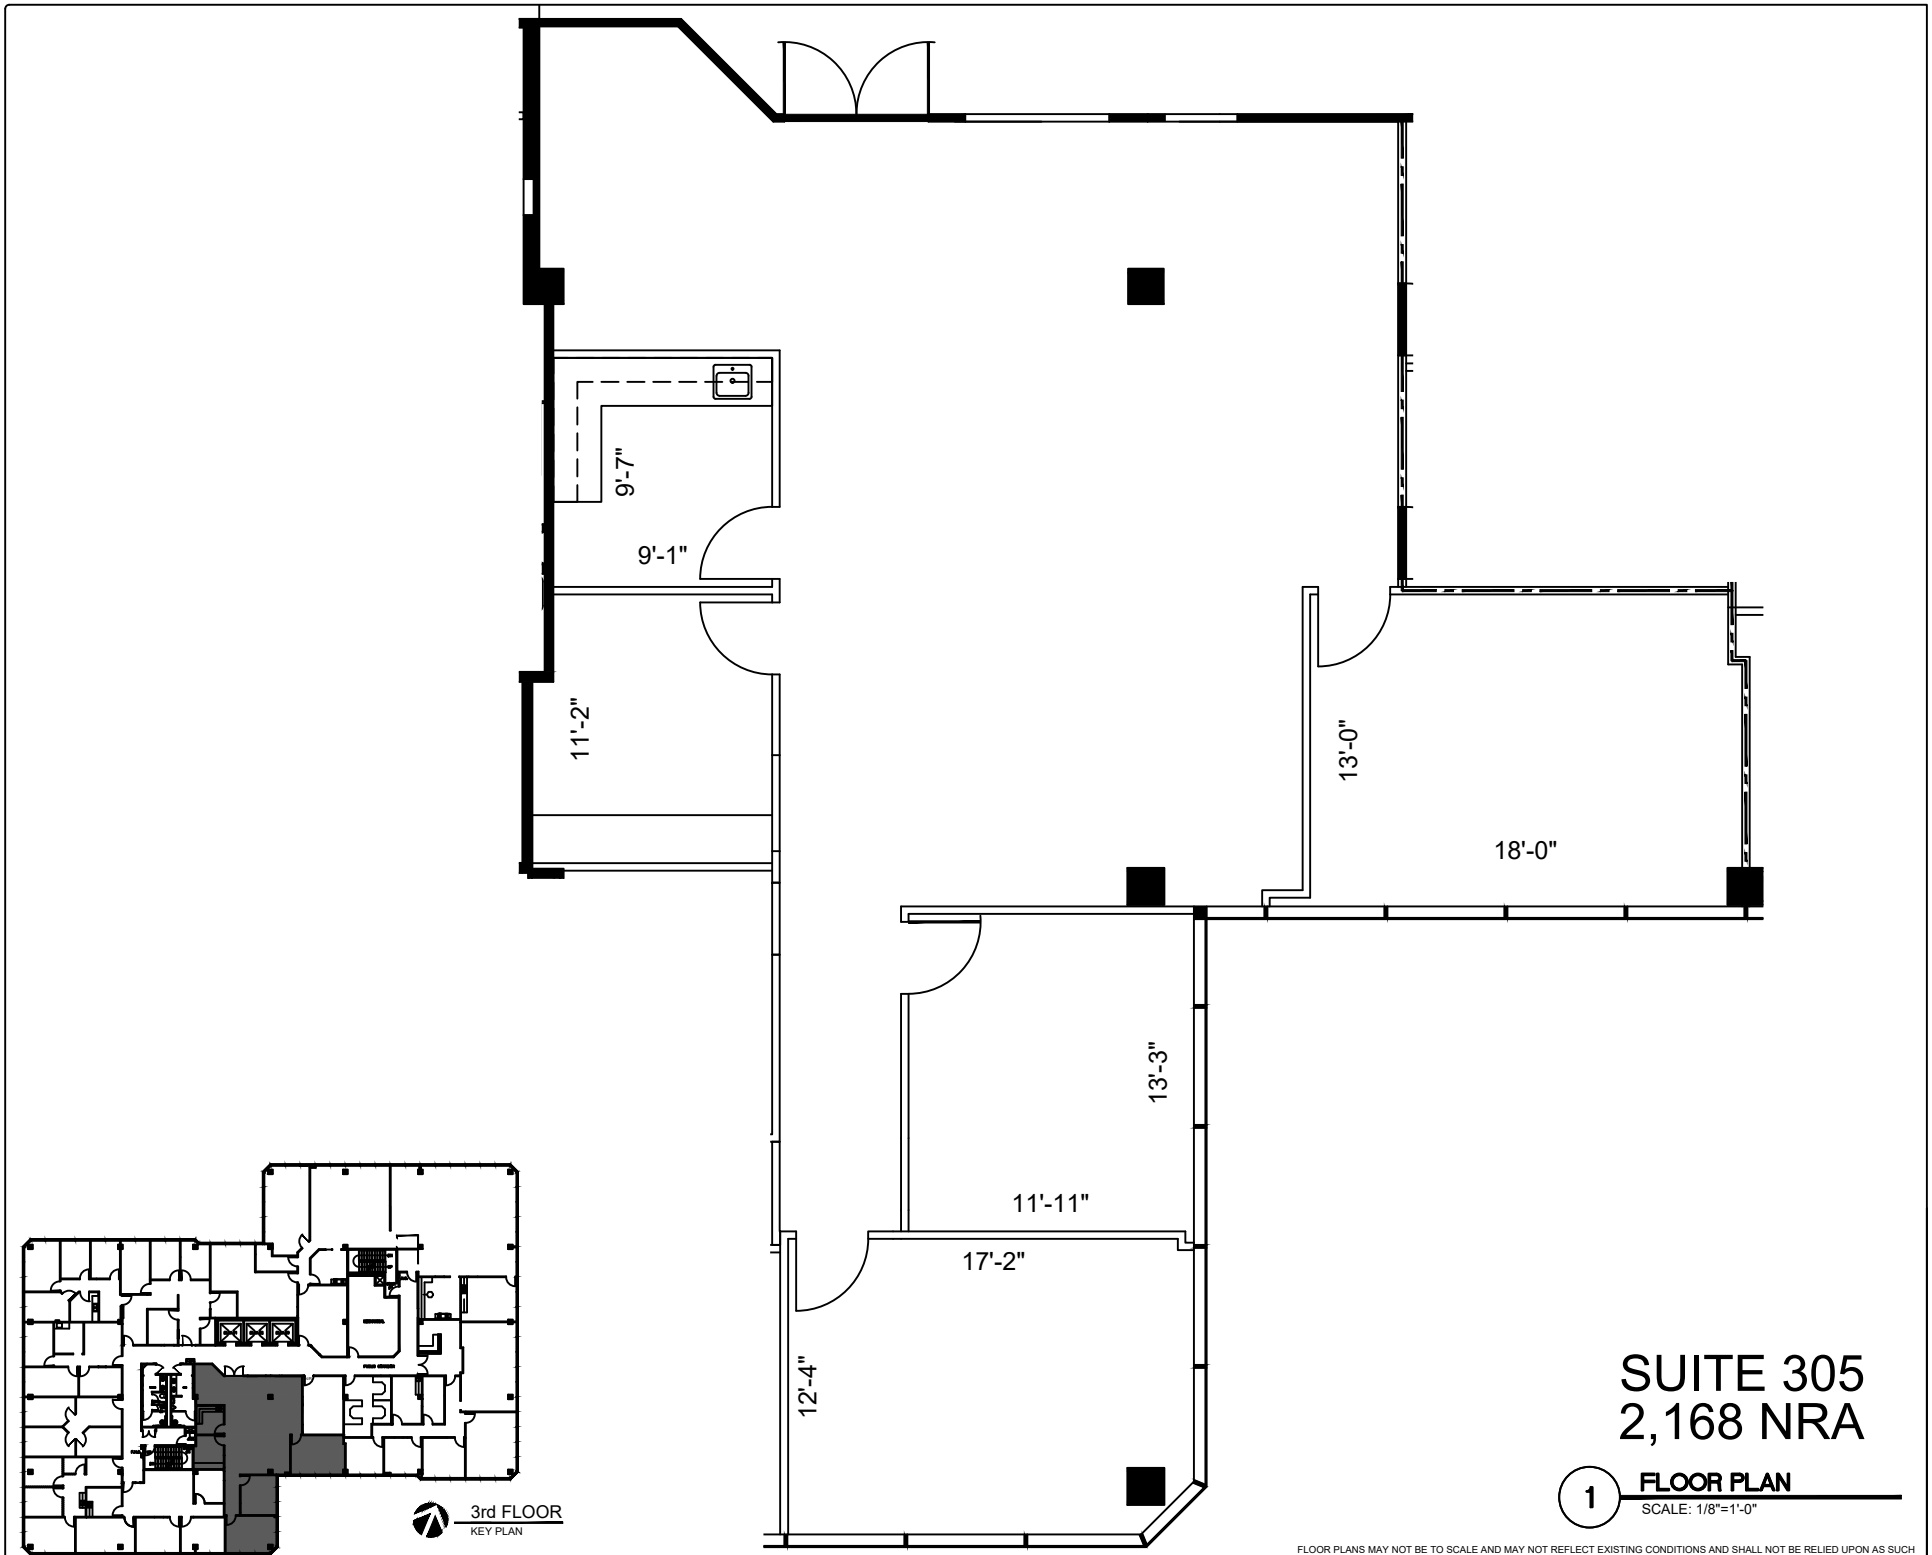

3rd FLOOR
KEY PLAN

SUITE 305
2,168 NRA

1 **FLOOR PLAN**
SCALE: 1/8"=1'-0"

FLOOR PLANS MAY NOT BE TO SCALE AND MAY NOT REFLECT EXISTING CONDITIONS AND SHALL NOT BE RELIED UPON AS SUCH THESE DRAWINGS ARE DESIGN INTENT AND ARE AN EXHIBIT TO THE LEASE

HARTMAN MANAGEMENT
2909 HILLCROFT, SUITE 420
HOUSTON, TX 77057

HARTMAN

LEGEND

EXISTING NEW LOW DEMO
WALLS
NEW/RELOCATED DOOR N/R

ISSUE DATES

1	08-17-2021	LEASING REVIEW

616 FM 1960 WEST
616 FM 1960 HOUSTON, TX 77090
SUITE 305

PROJECT:	616 FM 1960 WEST
PLOT SCALE:	3/16" = 1'-0"
SHEET SIZE:	8.5 X 11
CHECKED BY:	WM
DRAWN BY:	WM
FILE NAME:	616 FM 1960 WEST

SHEET TITLE
SCHEMATIC DESIGN

SHEET NUMBER
SD-1