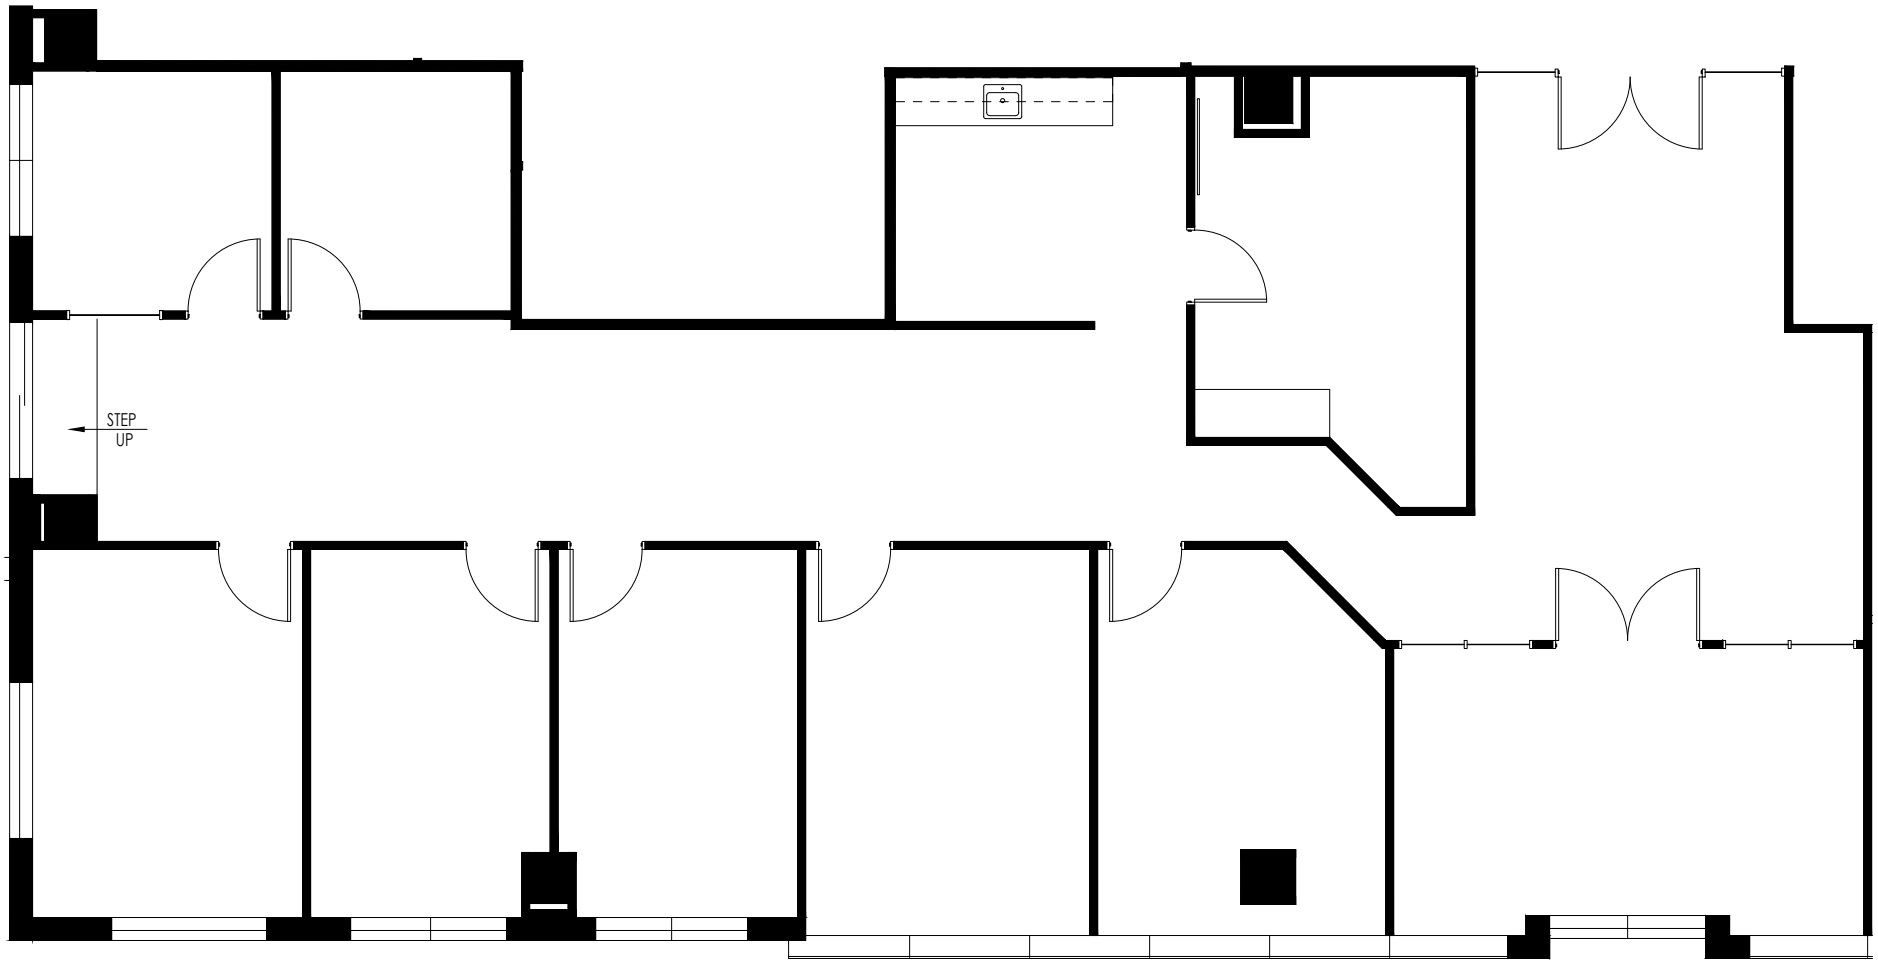

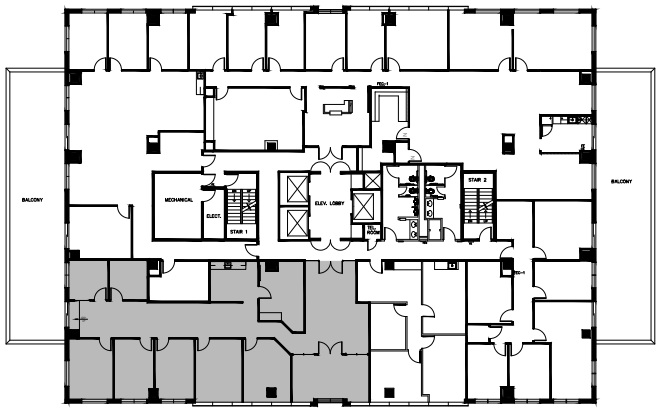

NORTH

7th FLOOR
KEY PLAN

SUITE 710
2,961 NRA

1 FLOOR PLAN
SCALE: 1/8"=1'-0"

FLOOR PLANS MAY NOT BE TO SCALE AND MAY NOT REFLECT EXISTING CONDITIONS AND SHALL NOT BE RELIED UPON AS SUCH

HARTMAN MANAGEMENT
2909 HILLCROFT, SUITE 420
HOUSTON, TX 77057

HARTMAN

LEGEND

EXISTING NEW DEMO
PARTITIONS:
NEW/RELOCATED DOOR:

ISSUE DATES

1	04-30-21	LEASING REVIEW

SKYMARK
1521 N COOPER STREET, ARLINGTON, TX 76011
SUITE 710

PROJECT:	914-SKYMARK
PLOT SCALE: 1/8" = 1'-0"	SHEET SIZE: 8.5 X 11
CHECKED BY: AE	DRAWN BY: AE
FILE NAME:	914-SKYMARK

SHEET TITLE
EXISTING PLAN

SHEET NUMBER
EX-1